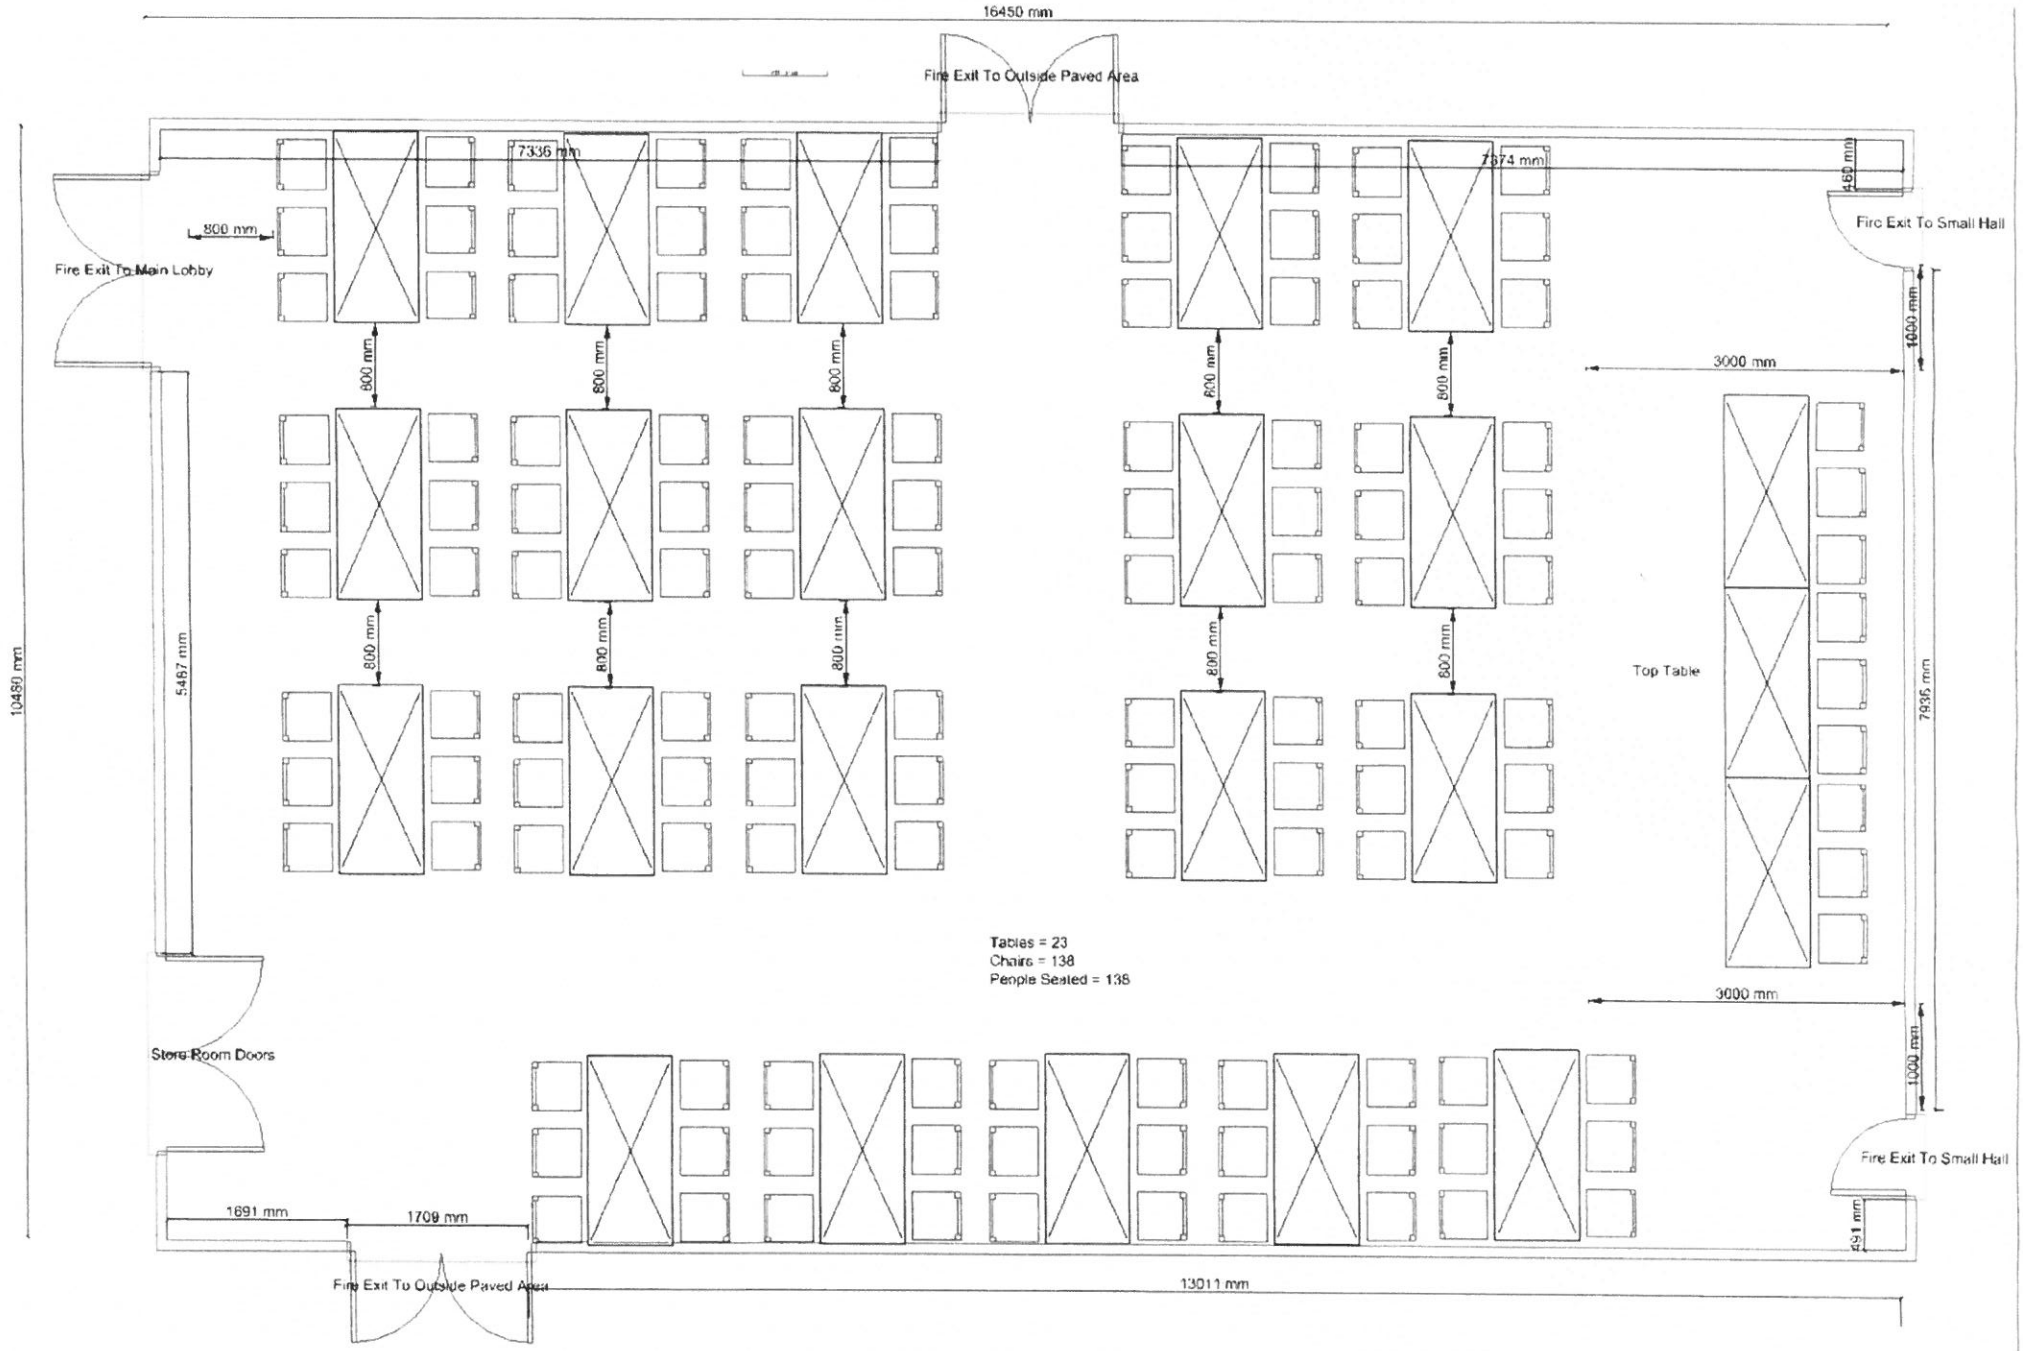
16450 mm
Fire Exit To Outside Paved Area
7336 mm
7374 mm
460 mm
Fire Exit To Small Hall
800 mm
Fire Exit To Main Lobby
800 mm
800 mm
800 mm
800 mm
800 mm
800 mm
800 mm
800 mm
800 mm
800 mm
1000 mm
3000 mm
Top Table
10460 mm
5467 mm
7936 mm
Tables = 23
Chairs = 138
People Seated = 138
3000 mm
1000 mm
Store Room Doors
Fire Exit To Small Hall
1691 mm
1709 mm
691 mm
Fire Exit To Outside Paved Area
13011 mm